REVISIONS				
ZONE	REV.	DESCRIPTION	DATE	APPROVED

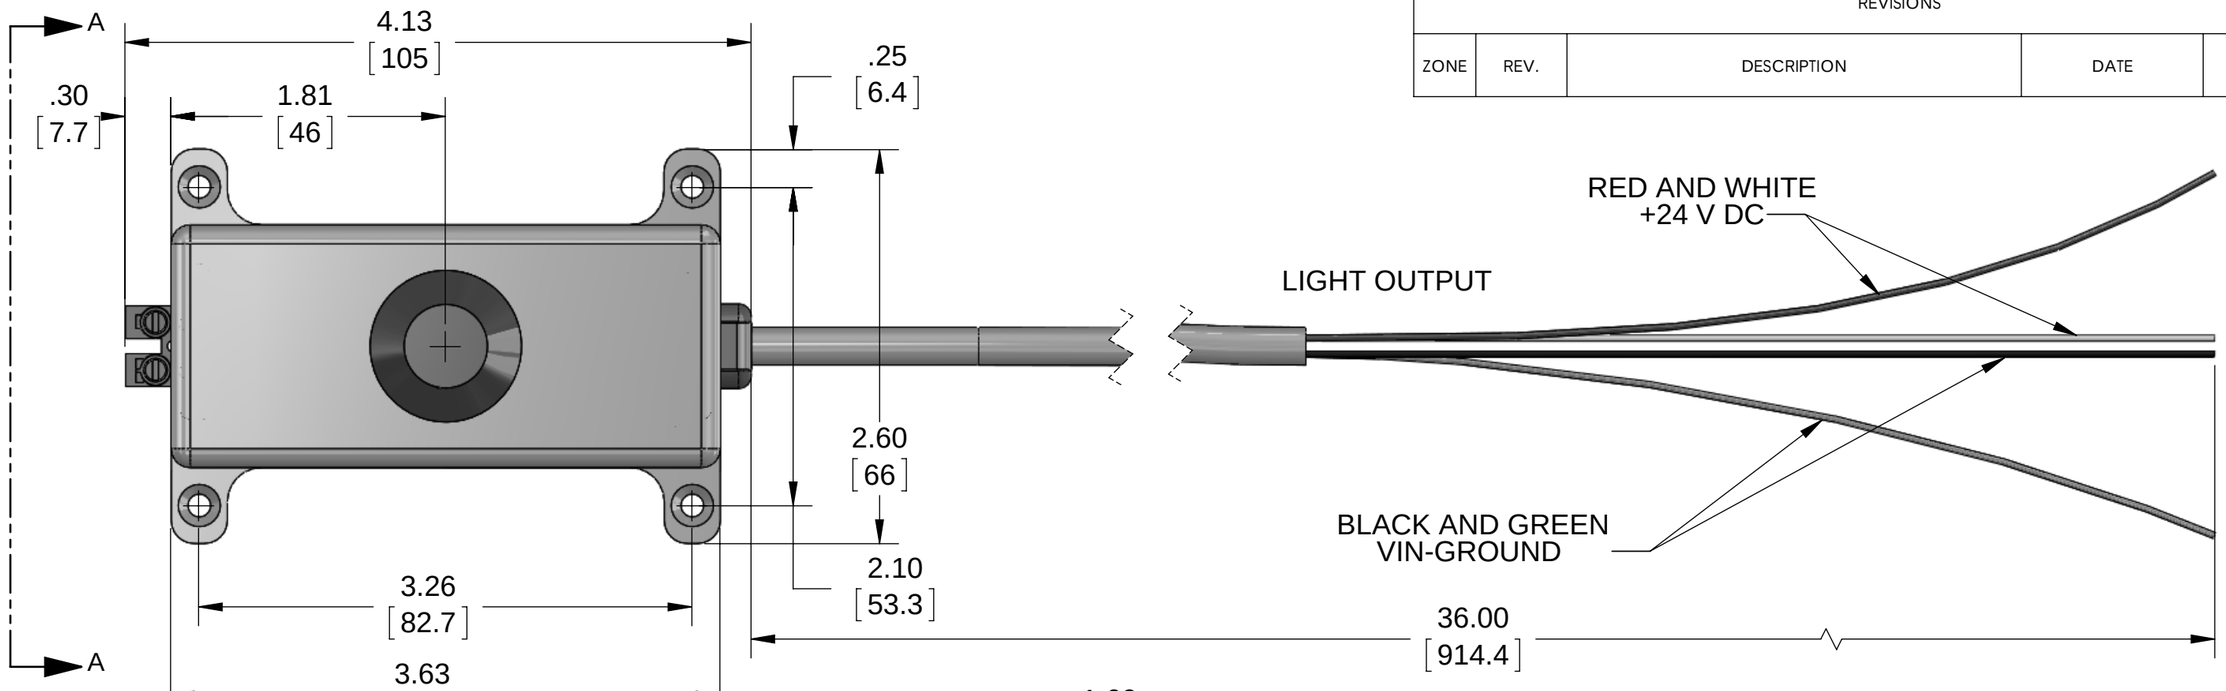

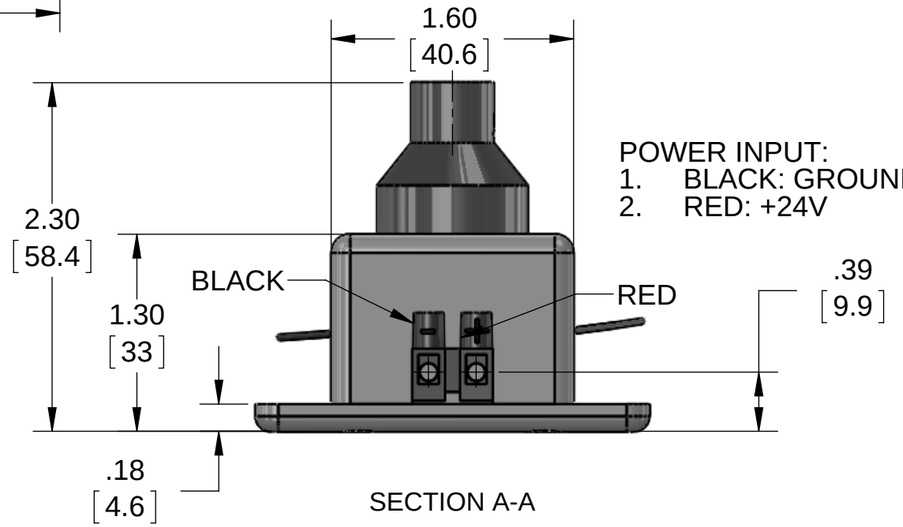

SECTION A-A

POWER INPUT:
1. BLACK: GROUND
2. RED: +24V

NOTES: UNLESS OTHERWISE SPECIFIED
1. INPUT VOLTAGE: 24 VDC
2. STORAGE TEMPERATURE: -40 TO 125ÁC
3. OPERATING TEMPERATURE: 0 TO +70ÁC
4. HOUSING MATERIAL: CAST ALUMINUM
5. WEIGHT: 80 gms [2.5 OZ]
6. SIZE : 105 MM X 17MM X 17.8MM [4.13"W X .67"W X .70"H]
7. ANALOG INTENSITY: ADJUSTABLE BRIGHTNESS BY 0-10 VDC SIGNAL
8. TO BE TESTED WITH CUSTOMER SUPPLIED LIGHT
9. ENSURE LIGHT IS OFF WHEN DIMMER SET TO MINIMUM
10. PLEASE LABEL ACCORDING TO PICTURES ON SHEETS 2, 3 AND 4

Approval Signature

/ /
Date

Metaphase Technologies, Inc. 211 Sinclair Road, Suite 100, Bristol, PA. 19007 215-639-8699 Fax 215-639-0977

QUANTITY:

MATERIAL: CAST ALUMINUM

FINISH:

TREATMENT: N/A

TOLERANCE/FINISH
UNLESS OTHERWISE SPECIFIED

INCHES[MM]				125√ RMS [RA3.2um]
X	.X	.XX	.XXX	
[±.76]	±.030 [±.25]	±.010 [±.13]	±.005	ANGLES±1°

THIS DOCUMENT IS THE PROPERTY OF **METAPHASE TECHNOLOGIES, INC.** WHOM MAY LOAN IT, SUBJECT TO RETURN UPON DEMAND. IT INCLUDES CONFIDENTIAL & PROPRIETARY INFORMATION WHICH MAY NOT BE DISCLOSED TO ANY THIRD PARTY, AND/ OR USED FOR ANY PURPOSE CONTRARY TO IT'S INTENDED USE, WITHOUT THE EXPRESSED PRIOR WRITTEN CONSENT OF **METAPHASE TECHNOLOGIES, INC.**

TITLE
DIMMER, INLINE TOP ASSEMBLY

USED ON
PER CUSTOMER

SIZE	DRAWING NUMBER	REV
B	ILD-15-24-HHB1	A

SCALE 1:1 SHEET 1 OF 4